NOTE
COUNTER RAIL FIXINGS
65mm DECK SCREWS @ 600mm MAX CENTRES (5 PER COUNTER RAIL)
CAPPING RAIL FIXINGS
65mm DECK SCREWS 2 ROWS @ 600mm MAX CENTRES (20 PER CAPPING RAIL)

FENCING TO BE RAKED (NOT STEPPED) TO SUIT GROUND LEVELS AS STANDARD

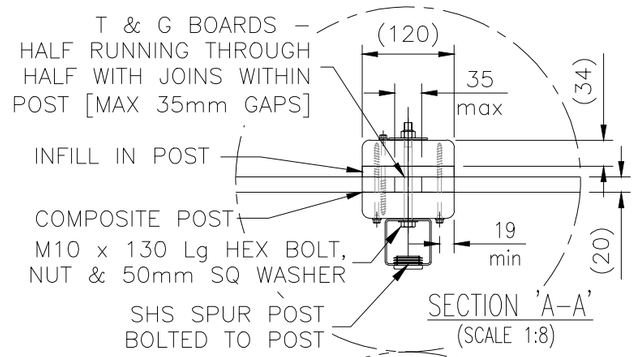

SECTION 'A–A'
(SCALE 1:8)

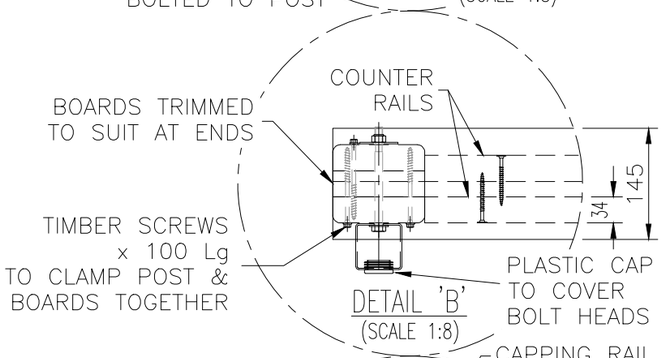

DETAIL 'B'
(SCALE 1:8)

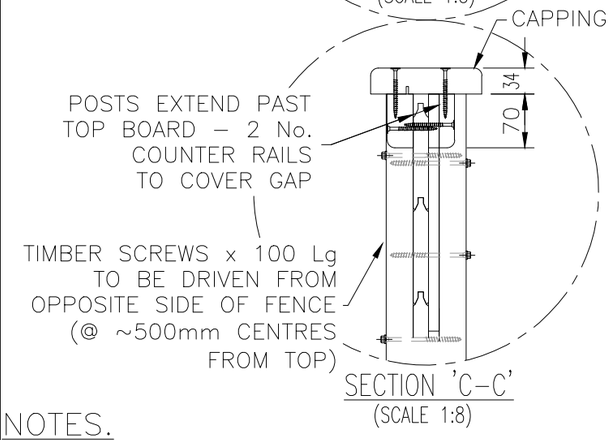

SECTION 'C–C'
(SCALE 1:8)

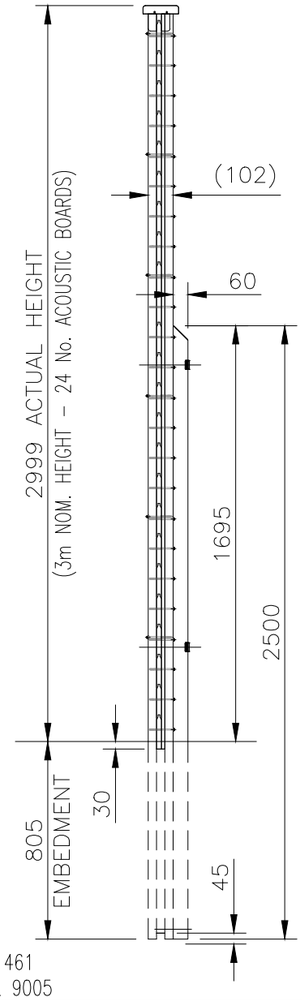

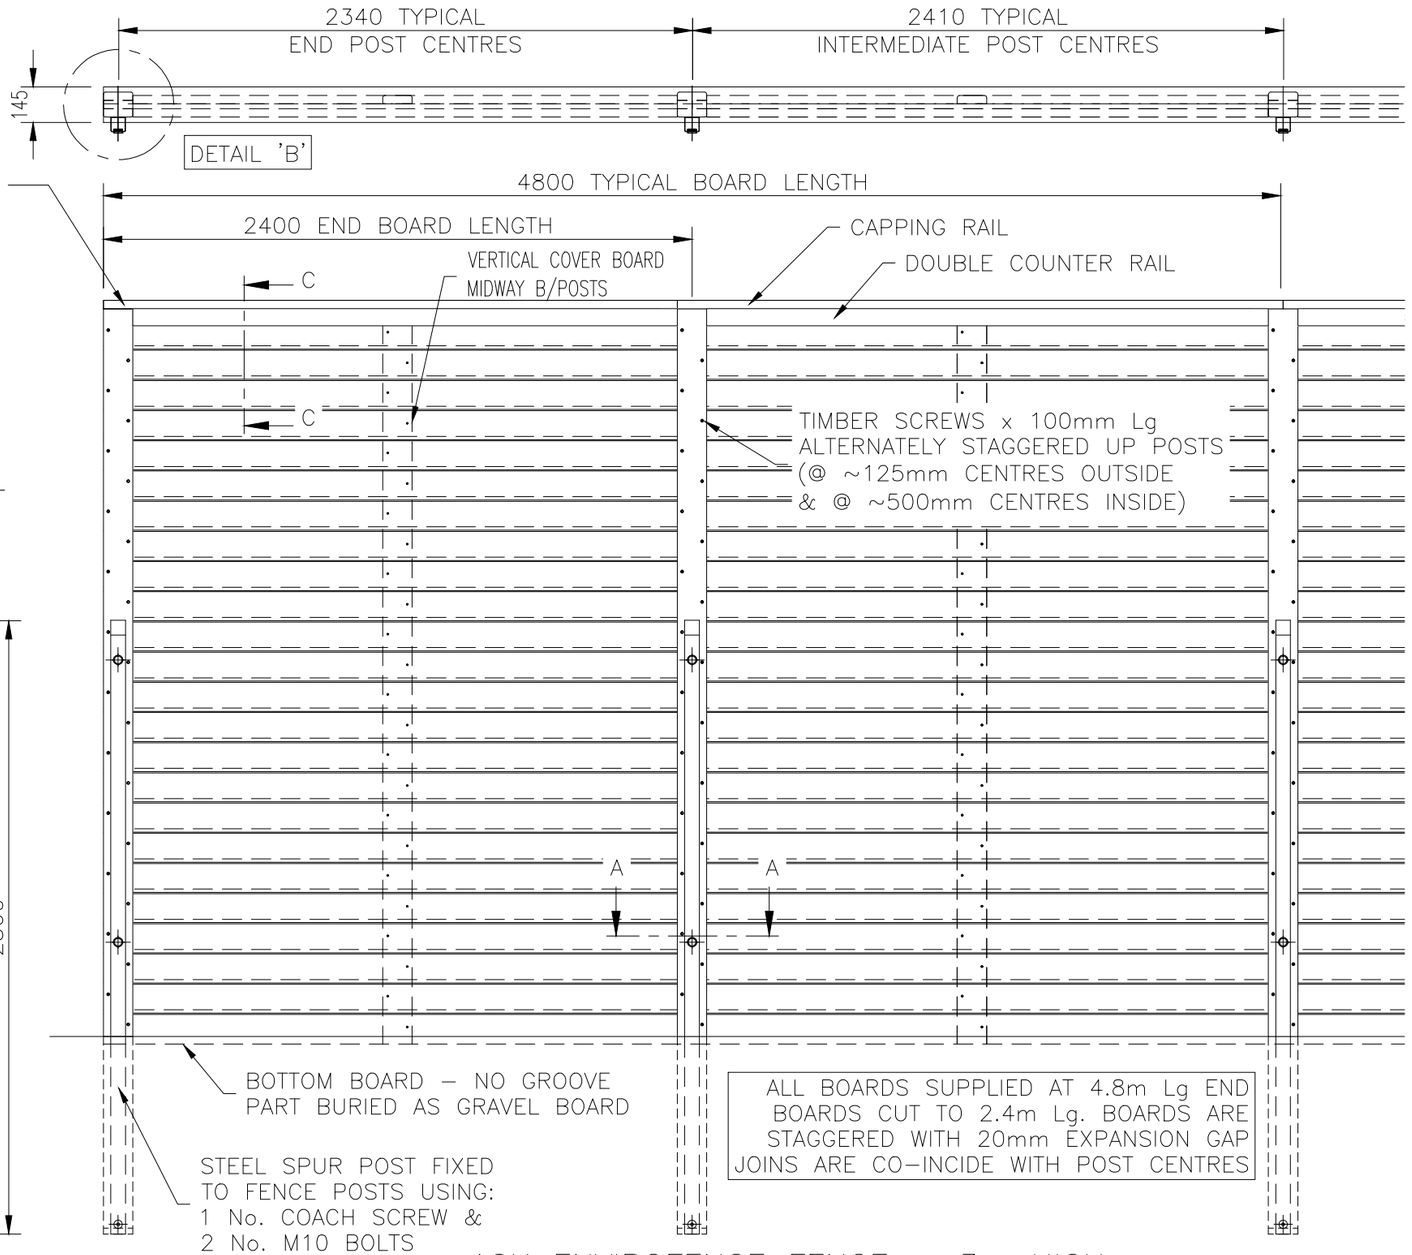

12K ENVIROFENCE FENCE – 3m HIGH

NOTES.

ALL DIMENSIONS ARE IN mm (UNO)
GAPS UNDER FENCING ARE NOMINAL DUE TO GROUND LEVELS.

MATERIALS.

ACOUSTIC BOTTOM BOARD: 139 x 20 thk (123 Nom. FACE)
ACOUSTIC T & G BOARD: 139 x 20 thk (123 Nom. FACE)
CAPPING RAIL: 145 x 34 thk PAR
POST COVER BOARD: 120 x 35 thk
COUNTER RAIL: 70 x 34 thk PAR
POST INFILL: 120 x 16 thk
STEEL SPUR POSTS: 60 x 60 SHS TYPICALLY, ASSESSED TO SUIT SITE LOCATION.
ALL FIXINGS ARE GALVANISED OR STAINLESS STEEL.

FINISH.

TIMBER: JAKCURED TREATED.
STEEL: GALVANISED TO BS EN ISO 1461
STEEL: POWDER COATED: BLACK RAL 9005

Jacksons Fencing
Stowting Common, Near Ashford, Kent. TN25 6BN
Telephone: 01233 750393
Fax: 01233 750403
www.jacksons–fencing.co.uk

This Drawing Is The Property Of H.S. Jackson & Son (Fencing) Ltd, And May Not Be Copied Or Reproduced In Any Way Without Prior Written Permission.

DO NOT SCALE – IF IN DOUBT ASK

2	28/03/2020	NEW BORDER + NOTES
1	02/05/19	UPDATE
0	19/03/18	ORIGINAL ISSUE

Drawn JR
Date 19/03/2018
Checked AT
Size A3
Scale 1:25 U.O.S

TITLE
SALES DRAWING
12K ENVIROFENCE FENCE – 3m HIGH

CUSTOMER
ACK No.

Drawing No.
J7/01166
Sheet 3