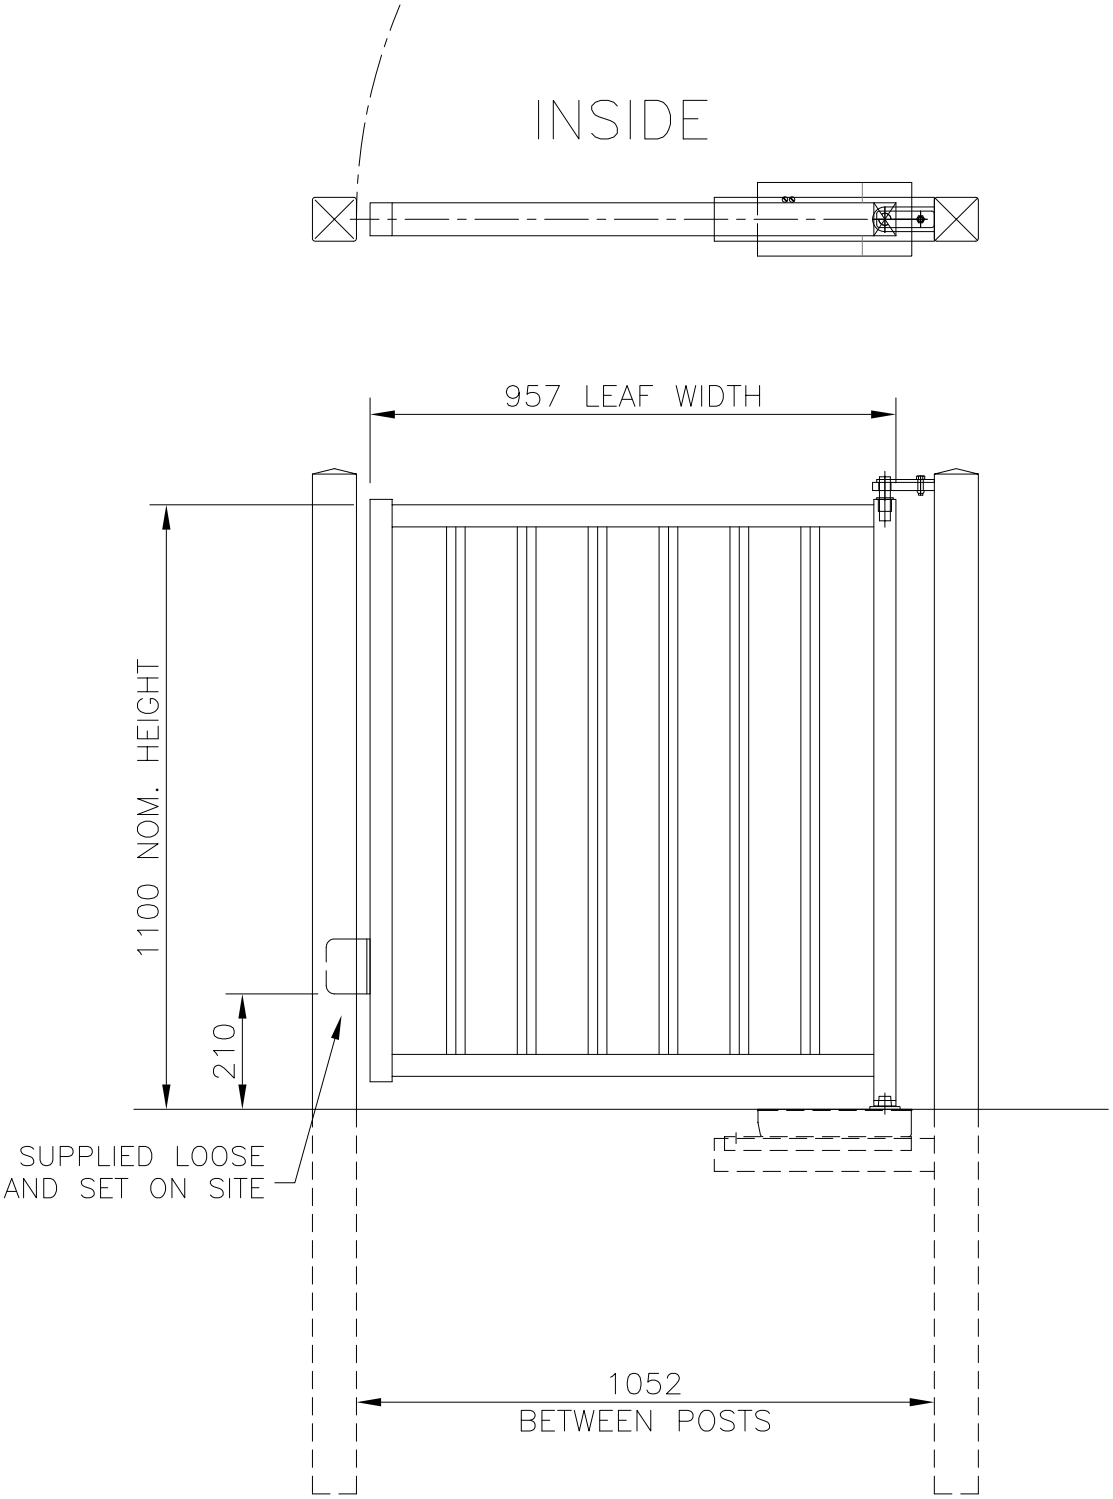

Drawn CP	Checked		
Date 25/10/10	Size A3	Scale NTS U.O.S	

1	06/01/11	NOTE
0	05/01/10	Original Issue

DO NOT SCALE – IF IN DOUBT ASK

Jacksons
FINE FENCING

Stowting Common, Near Ashford,
KENT. TN25 6BN
Telephone : 01233 750393
Fax: 01233 750403
Int. Tel : +44 (0)1233 750393

TITLE
Sales Drawing for Single leaf gate
WITH SELF CLOSING FLOOR HINGE

CUSTOMER

ACK No.

Drawing No.
08 J8/02055
Sheet 2f

This Drawing Is The Property Of H.S. Jackson & Son (Fencing) Ltd.
And May Not Be Copied Or Reproduced In Any Way Without Prior Written Permission.