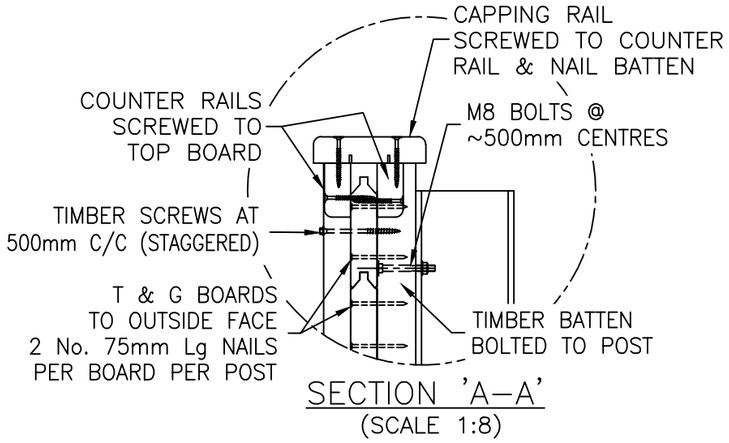

SECTION 'A–A'
(SCALE 1:8)

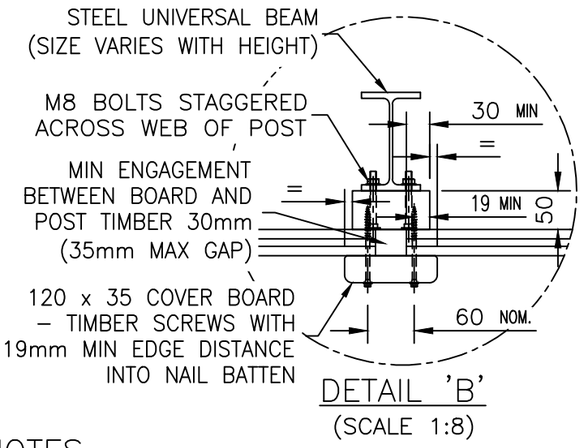

DETAIL 'B'
(SCALE 1:8)

NOTES.

ALL DIMENSIONS ARE IN mm (UNO)
GAPS UNDER FENCING ARE NOMINAL DUE TO GROUND LEVELS.
CAPPING & COUNTER RAILS MAYBE REMOVE IF NOT REQUIRED
(PLEASE ASK SALES FOR FURTHER DETAIL)

MATERIALS.

ACOUSTIC BOTTOM BOARD: 140 x 34 thk (120 Nom. FACE)
ACOUSTIC T & G BOARD: 140 x 34 thk (123 Nom. FACE)
CAPPING RAIL: 145 x 34 thk PAR
COUNTER RAIL: 70 x 34 thk PAR
POST COVER BOARD: 120 x 35 thk
TIMBER BATTEN: 100 x 50 thk SAWN FINISH
STEEL POSTS: UNIVERSAL BEAMS
ASSESSED TO SUIT SITE LOCATION.
ALL FIXINGS ARE GALVANISED OR STAINLESS STEEL.

FINISH.

TIMBER: JAKCURED TREATED.
STEEL: GALVANISED TO BS EN ISO 1461

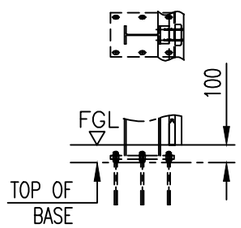

BASEPLATE OPTION
(REFER TO DRAWING J7/01296 FOR MORE DETAILS)

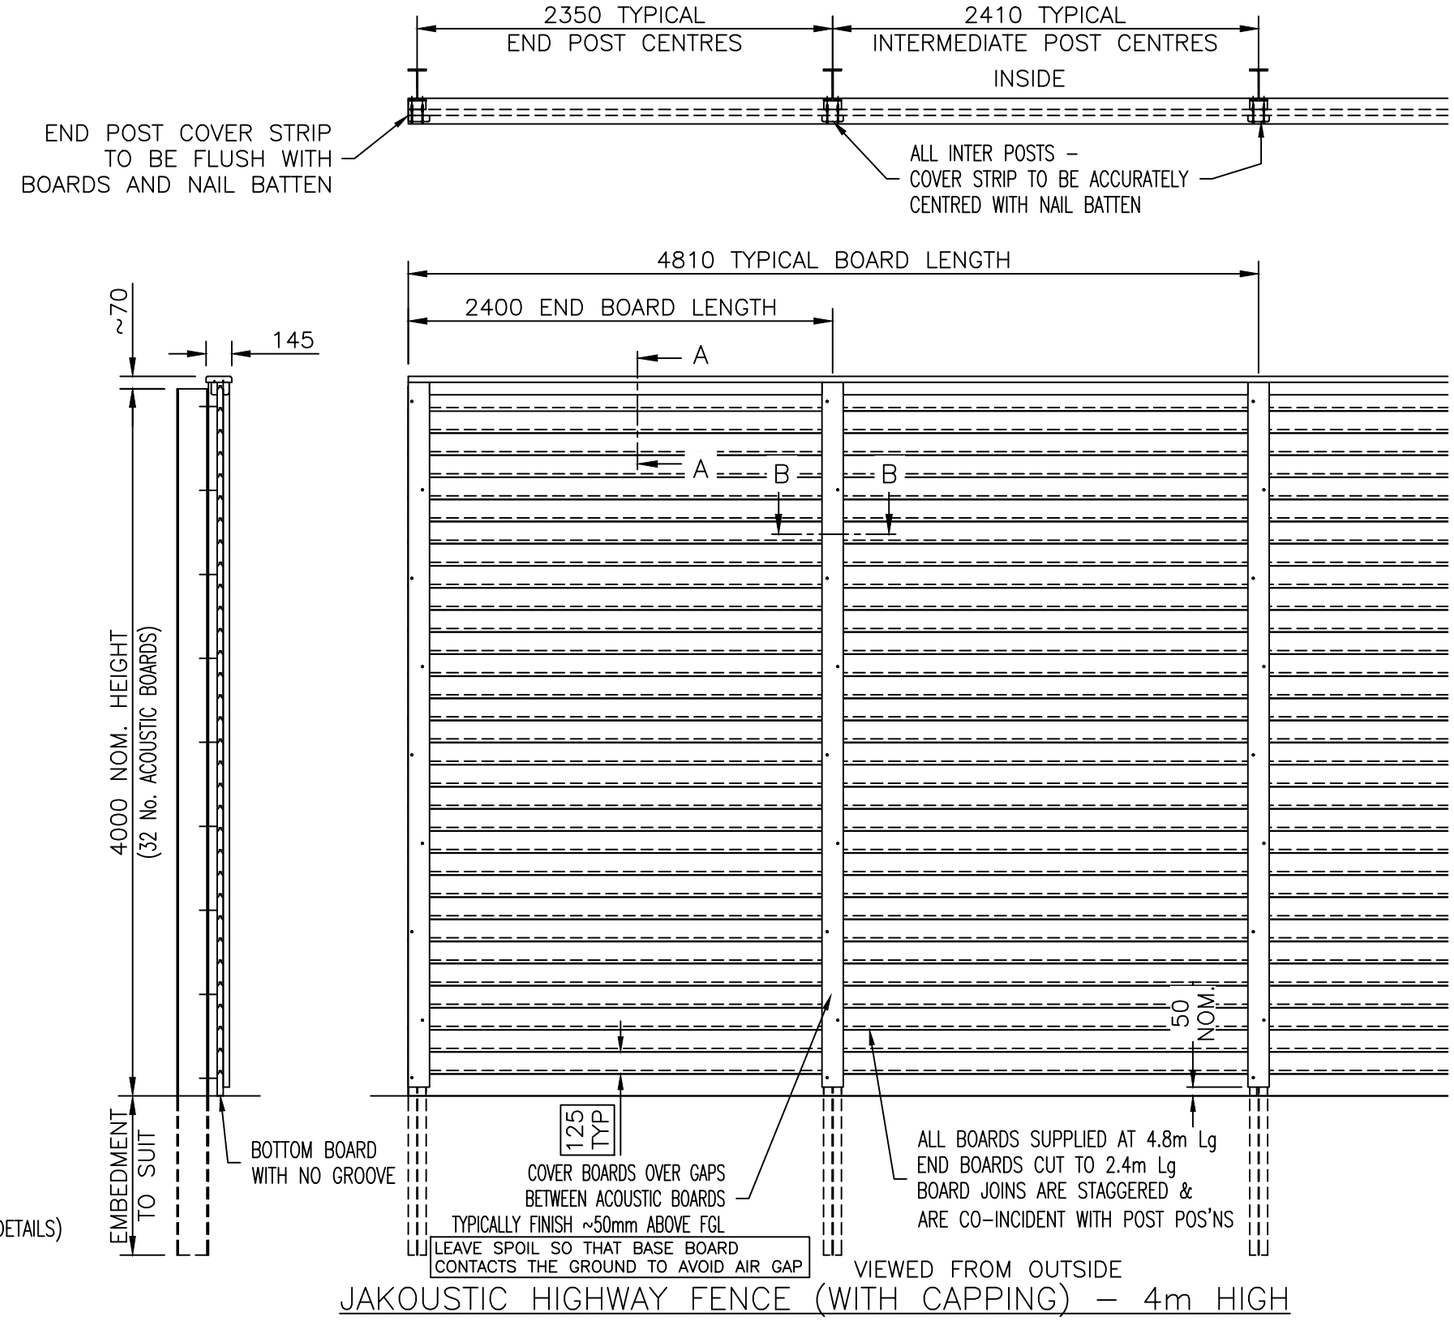

JAKOUSTIC HIGHWAY FENCE (WITH CAPPING) – 4m HIGH

Jacksons Fencing

Stowting Common, Near Ashford,
Kent. TN25 6BN
Telephone: 01233 750393
Fax: 01233 750403
www.jacksons–fencing.co.uk

This Drawing Is The Property Of H.S. Jackson & Son (Fencing) Ltd, And May Not Be Copied Or Reproduced In Any Way Without Prior Written Permission.

DO NOT SCALE – IF IN DOUBT ASK

9	29/03/23	NOTES ADDED
8	27/03/2020	NEW BORDER + NOTES
7	01/05/19	UPDATE
6	07/05/16	TIMBER MAT'LS CORRECTED
5	16/08/16	POST MATERIAL NOTE

Drawn JR
Date 11/06/2007
Checked AT
Size A3
Scale 1:35 U.O.S

TITLE SALES DRAWING (WITH CAPPING)
JAKOUSTIC HIGHWAY FENCE 4m HIGH

CUSTOMER

ACK No.

Drawing No. J7/01047
Sheet 5