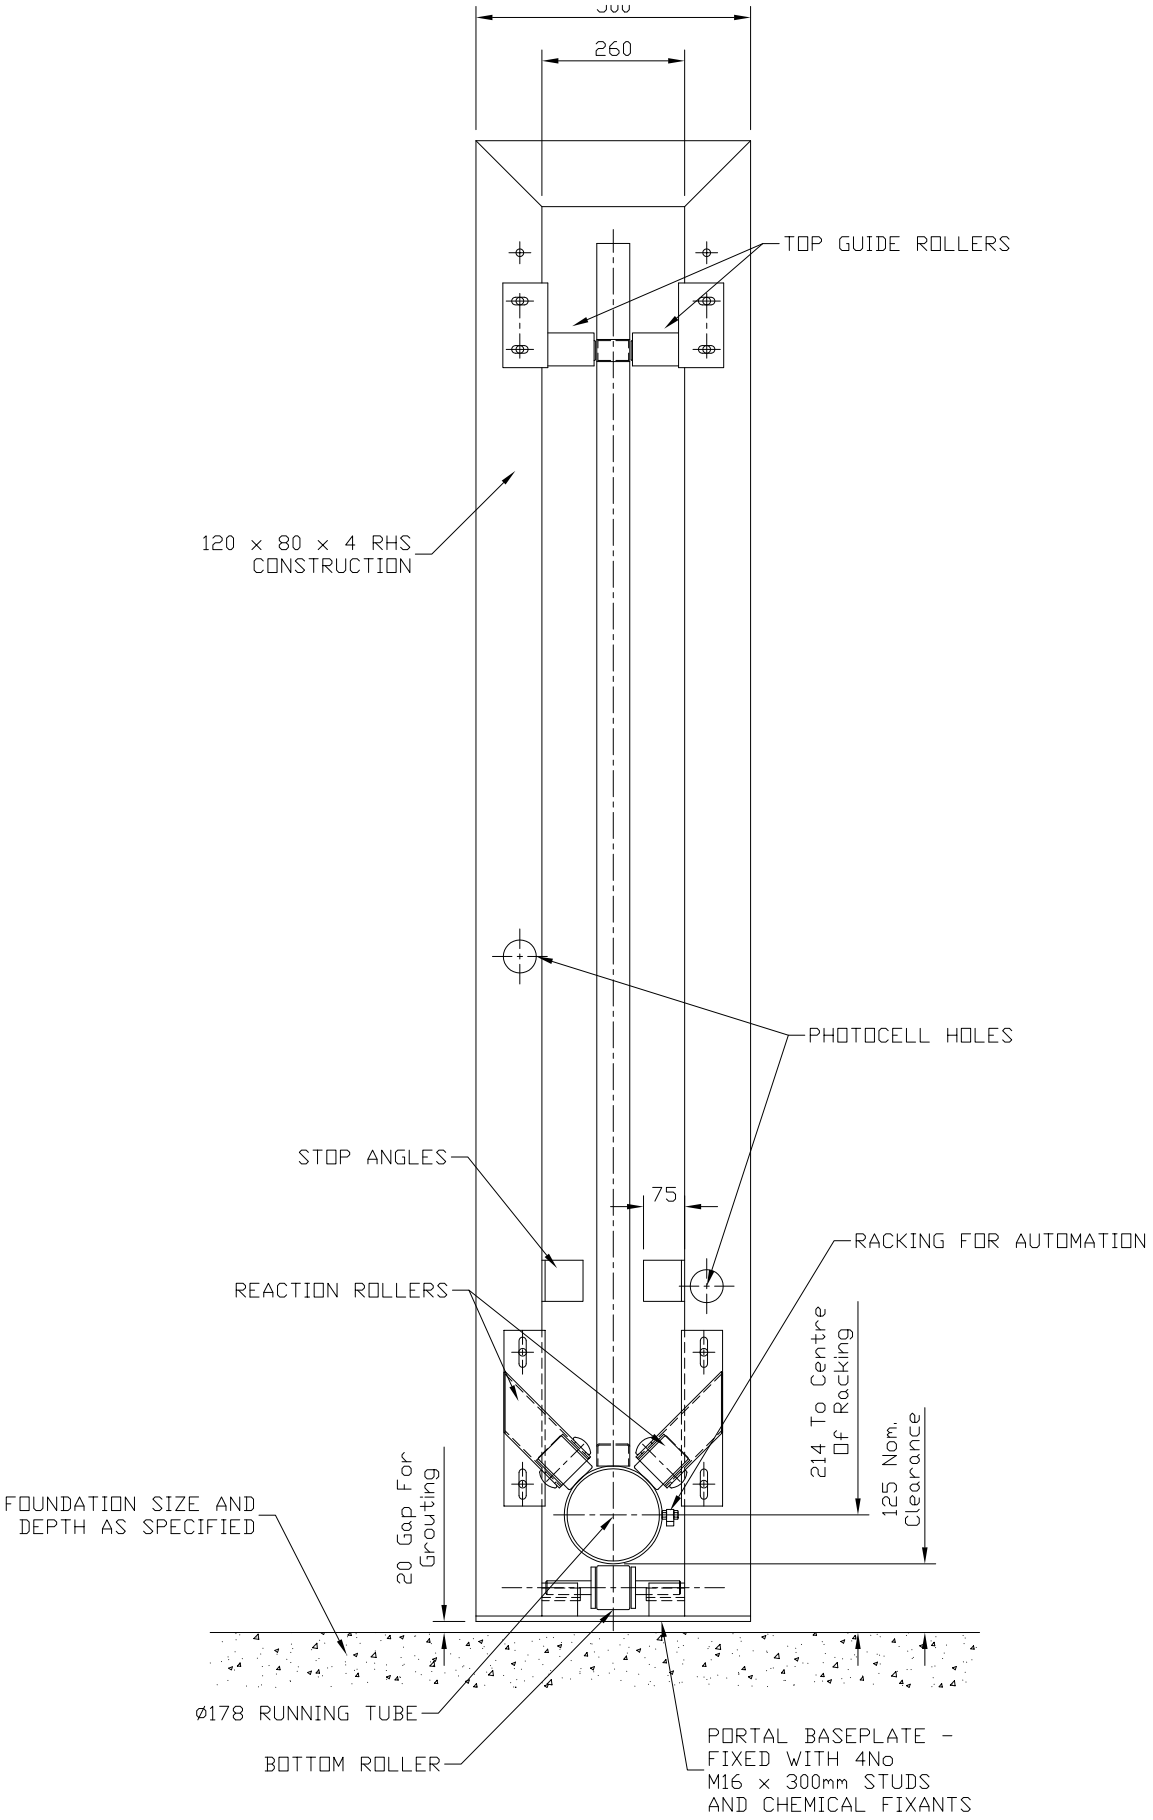

Drawn JR	Checked		
Date 25/02/03	Size A3	Scale 1:10 U.O.S	1 01/07/06 RHS SIZE 0 25/02/03 ORIGINAL ISSUE

DO NOT SCALE – IF IN DOUBT ASK

Jacksons
FINE FENCING

Stowting Common, Near Ashford,
KENT. TN25 6BN
Telephone : 01233 750393
Fax: 01233 750403
Int. Tel : +44 (0)1233 750393

TITLE CROSS SECTION VIEW THROUGH HANGING PORTAL OF CANTILEVER GATE

CUSTOMER

ACK No.

Drawing No. 03 J1/03099

Sheet 1 of 2

This Drawing Is The Property Of H.S. Jackson & Son (Fencing) Ltd.
And May Not Be Copied Or Reproduced In Any Way Without Prior Written Permission.